JANE AND PAUL'S GARDEN ... A WHOLE GARDEN RENOVATION .. 15ft WIDE ... 140ft LONG .. WEST FACING STEEP SLOPE. FIRST STAGE CONSULT AND OBSERVE.

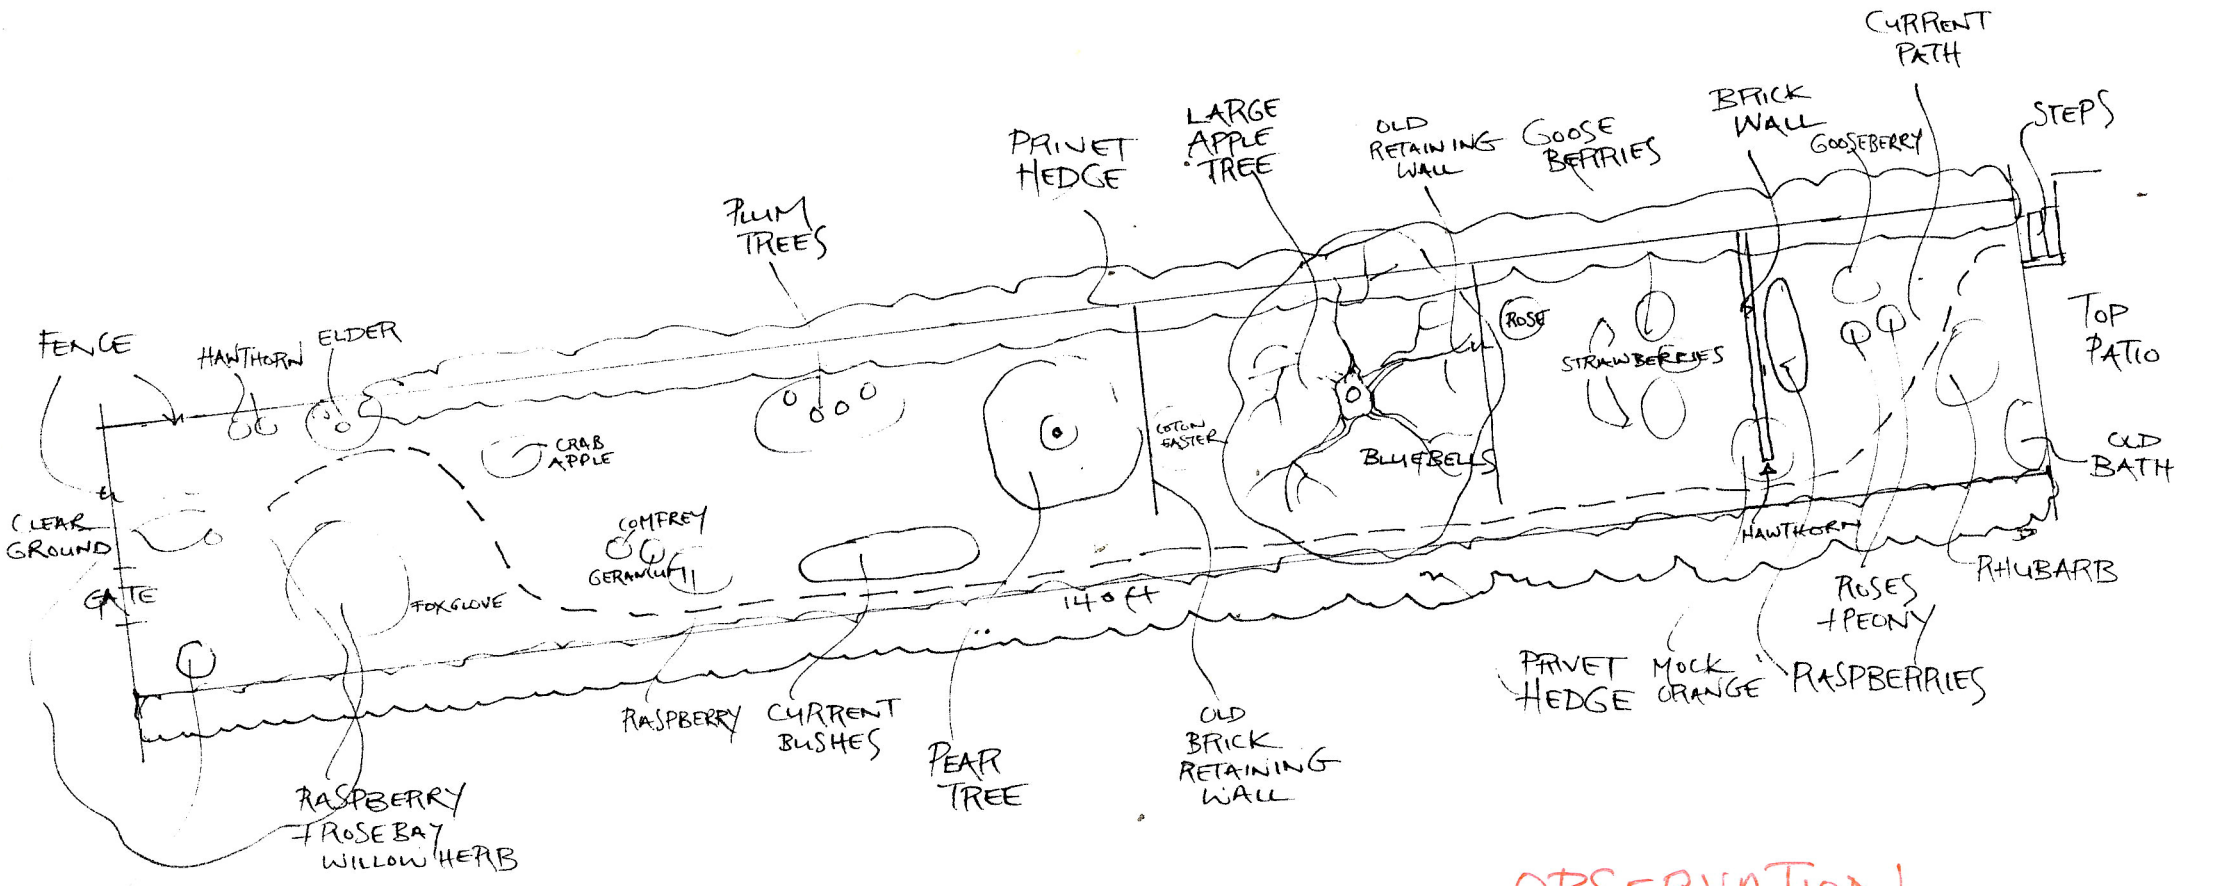

OBSERVATION MAP

OBSERVATION MAP	JANE AND PAUL 11 STRATFORD GROVE TERRACE HEATON NEWCASTLE	Permascape W. RICHARDS 0191 2602817
AUG → OCT 2001		
1 INCH = 10 FEET 1:240 SCALE		

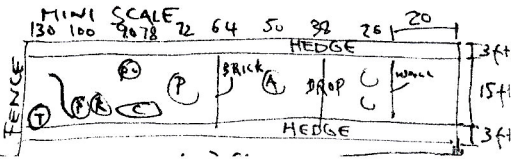

THERE WAS A MASS OF RESOURCES IN THE GARDEN ALREADY ... OLD BRICKS, FRUIT BUSHES .. JANE'S CREATIVITY AND HER KIDS ENTHUSIASM. WE FIXED A BUDGET AND A COST BREAKDOWN FOR EACH PHASE OF DEVELOPMENT. STAGE ONE BEING HEDGE AND PLANT MAINTENANCE, RESTORING EXISTING PLANTS (£400) ... STAGE TWO BEING TERRACING AND CREATING LEVELS (£500) .. STAGE THREE BEING PATH CONSTRUCTION, PLANTING, MULCHING (£400).

DESIGN PLAN

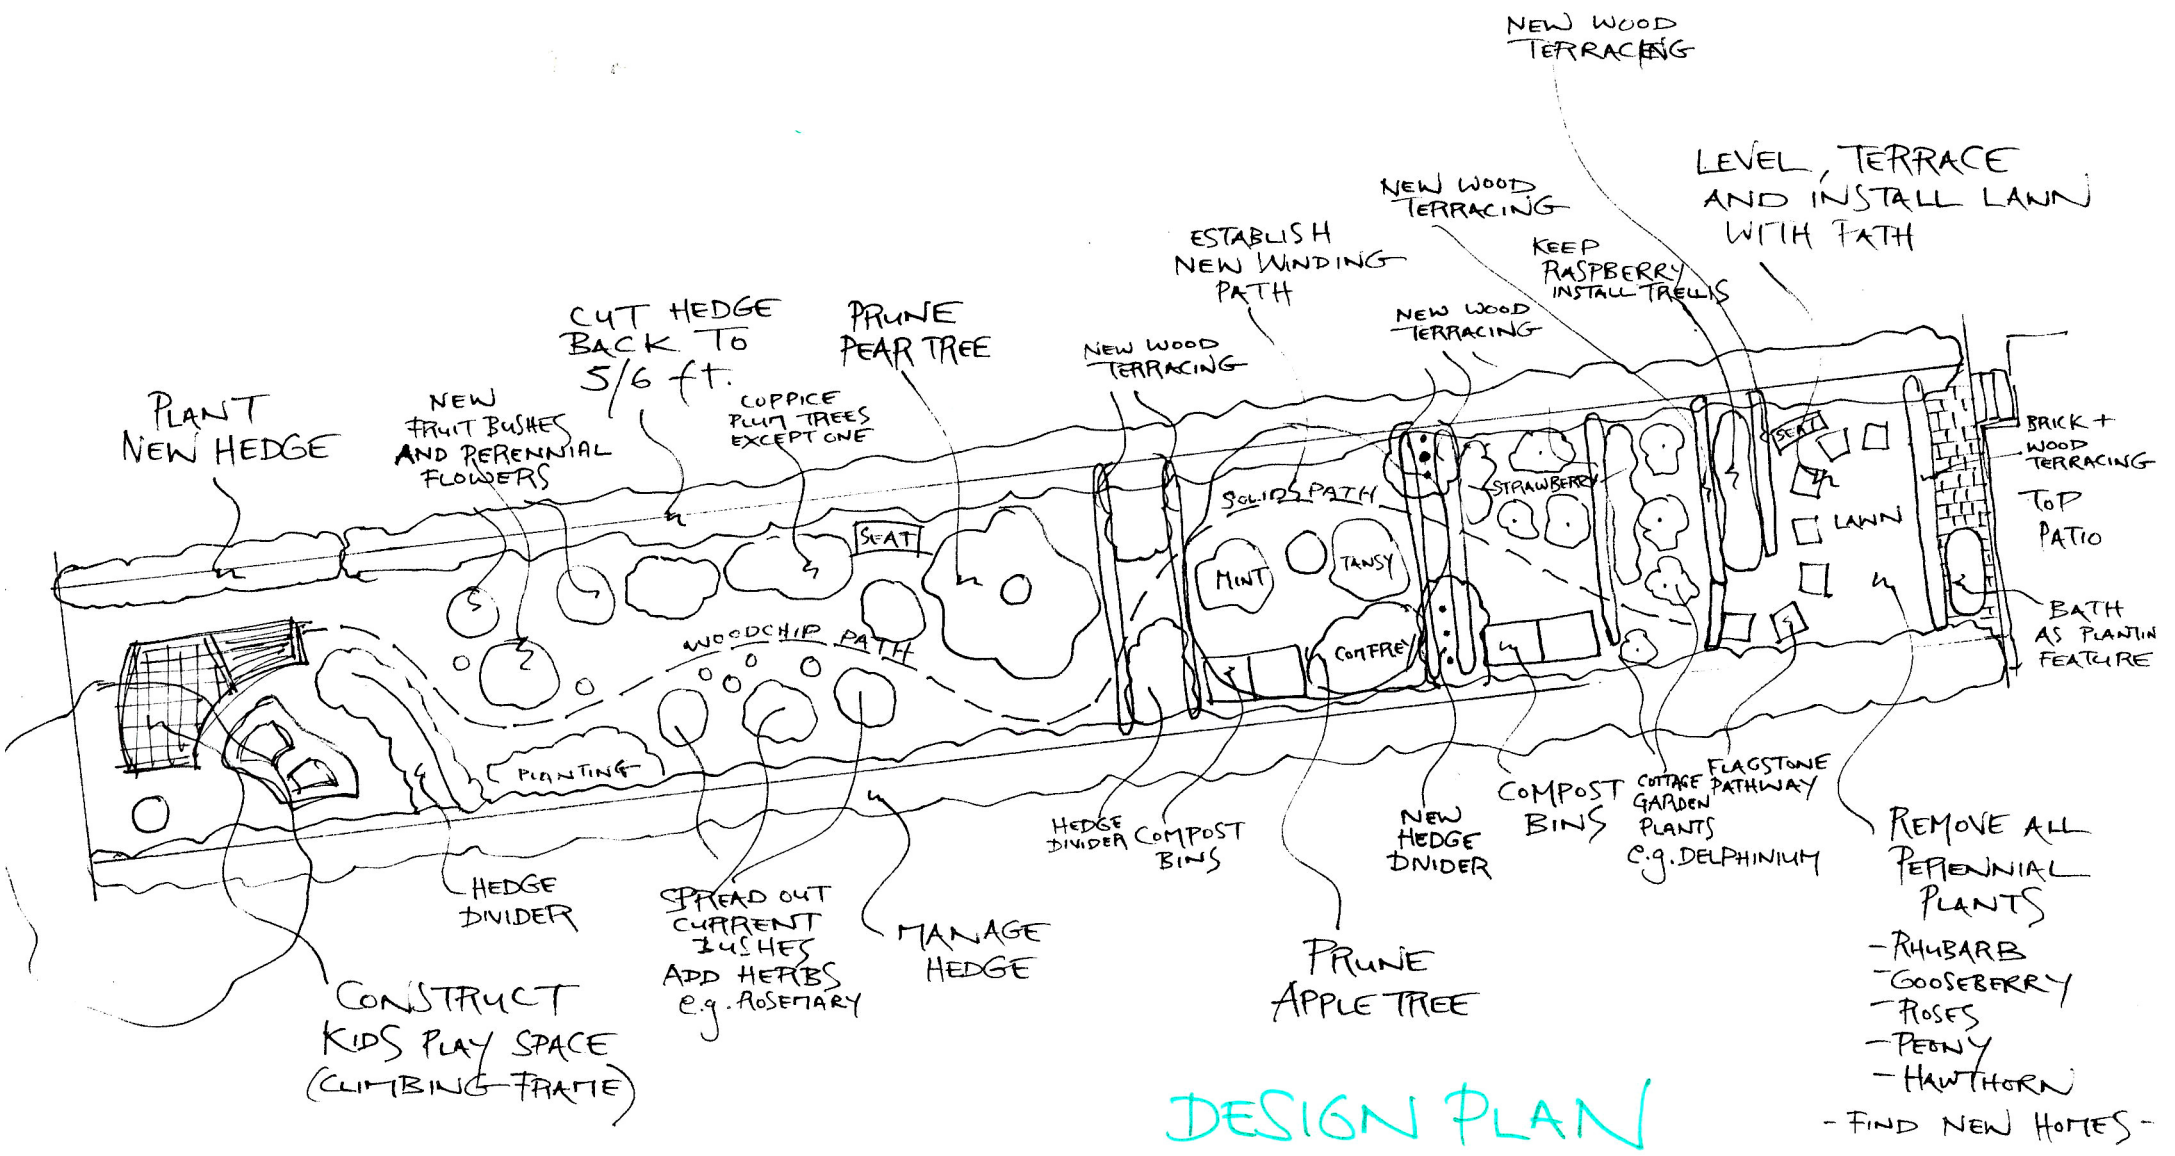

DESIGN PLAN

DESIGN PLAN	JANE AND PAUL 11 STRATFORD GROVE TERRACE HEATON NEWCASTLE	Permascape WILF RICHARDS 01912602817
OCT/NOV 2001		
1 INCH = 10 FT. 1:240 SCALE		